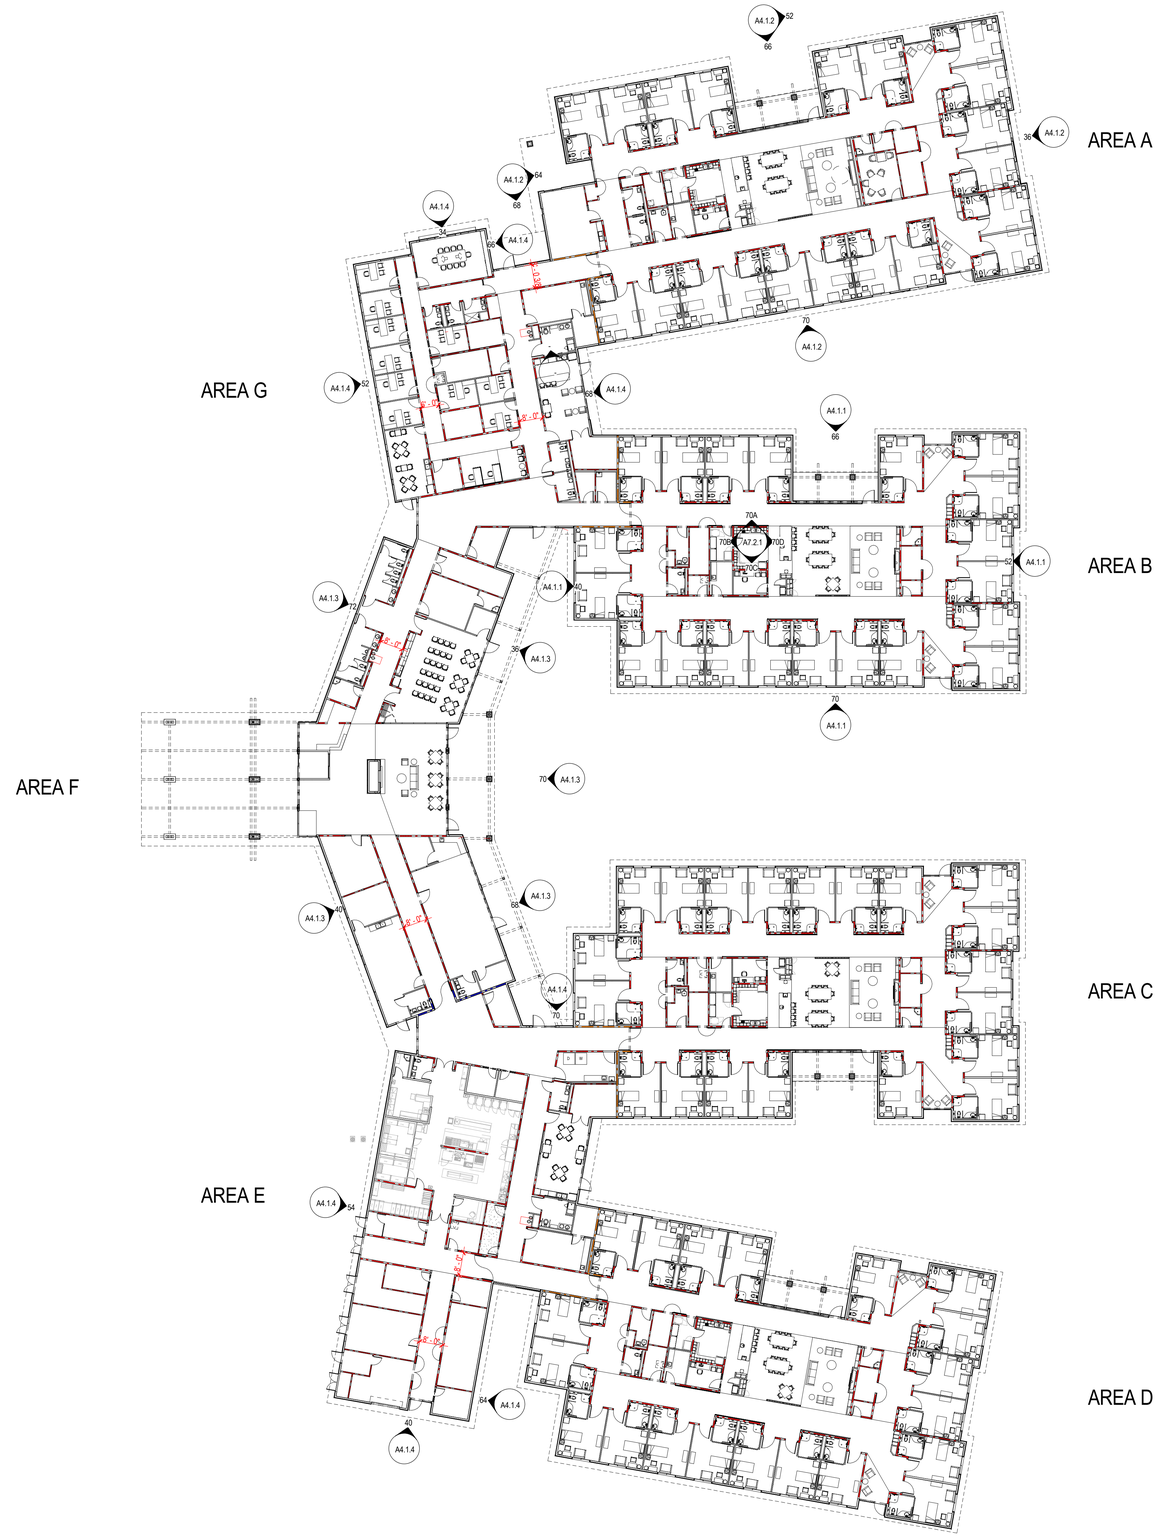

1ST LEVEL FLOOR PLAN - COMPOSITE
SCALE: 3/64" = 1'-0"

PROJECT NORTH

GRAPHIC LEGEND

- 1-HOUR RATED FIRE BARRIER EXTENDED TO UNDERSIDE OF DECK
- SMOKE PARTITION EXTENDED TO UNDERSIDE OF DECK
- 1-HOUR RATED FIRE & SMOKE BARRIER EXTENDED TO UNDERSIDE OF DECK
- 2-HOUR RATED FIRE BARRIER EXTENDED TO UNDERSIDE OF DECK
- ACOUSTIC PARTITION - STC 35 EXTEND TO UNDERSIDE OF DECK
- ACOUSTIC PARTITION - STC 45 EXTEND TO UNDERSIDE OF DECK

GENERAL SHEET NOTES

A. REFER TO THE A0.X SERIES SHEETS FOR ARCHITECTURAL GENERAL NOTES, DRAWING, REFERENCE AND MATERIAL SYMBOLS, ABBREVIATIONS, AS WELL AS DIMENSIONING CONVENTIONS USED ON THIS SHEET.

B. FOR BASIC LIFE SAFETY AND CODE INFORMATION APPLYING TO THIS PROJECT, REFER TO THE G2.X SERIES SHEETS LOCATED PER THE PROJECT SHEET INDEX.

C. REFER TO THE A3.X SERIES SHEETS FOR THE REFLECTED CEILING PLANS.

D. REFER TO THE A9.2.X SERIES SHEETS FOR PARTITION SYSTEMS TYPES AND DETAILS.

E. REFER TO THE A9.3.X SERIES SHEETS FOR THE INTERIOR OPENING SCHEDULE(S), TYPES, AND DETAILS.

F. REFER TO THE 'AF' SERIES SHEETS FOR INTERIOR FINISH INFORMATION.

G. REFER TO THE 'AI' SERIES SHEETS FOR INTERIOR FURNISHING INFORMATION.

REFERENCE KEYNOTES

SHEET KEYNOTES

ARIZONA STATE VETERANS' HOME - FLAGSTAFF
2100 N. Gemini Drive
Flagstaff, AZ

Arizona Department of Veterans' Services
3839 N. Third Street, #209
Phoenix, AZ 85012

SMITHGROUP JJR
455 NORTH THIRD STREET
SUITE 250
PHOENIX, AZ 85004
602.265.2200
www.smithgroupjjr.com

Civil
Ritoch-Powell & Associates
5727 N. 7th St., Suite 120
Phoenix, AZ 85014
P: 602-263-1177

Structural
PK Associates LLC
7434 East McDonald Drive
Scottsdale, AZ 85250
P: 480-922-8854

Mechanical / Plumbing / Electrical
Henderson Engineers
5343 N. 16th Street, Suite 460
Phoenix, AZ 85016
P: 602-336-5200

ISSUED FOR	REV	DATE
CD PROGRESS		20FEB19

SEALS AND SIGNATURES

NOT FOR CONSTRUCTION

KEYPLAN

NORTH

SHEET TITLE
1ST LEVEL FLOOR PLAN - COMPOSITE

PROJECT NUMBER
10778.000

SHEET NUMBER
A2.1.0

Plot Date: 1/11/2019 4:03:18 PM START Sheet

ENLARGED FLOOR PLAN - COMMUNITY LIVING CENTER (AREA G)

SCALE: 3/16" = 1'-0"

GRAPHIC LEGEND

- 1-HOUR RATED FIRE BARRIER EXTENDED TO UNDERSIDE OF DECK
- SMOKE PARTITION EXTENDED TO UNDERSIDE OF DECK
- 1-HOUR RATED FIRE & SMOKE BARRIER EXTENDED TO UNDERSIDE OF DECK
- 2-HOUR RATED FIRE BARRIER EXTENDED TO UNDERSIDE OF DECK
- ACOUSTIC PARTITION - STC 35 EXTEND TO UNDERSIDE OF DECK
- ACOUSTIC PARTITION - STC 45 EXTEND TO UNDERSIDE OF DECK

GENERAL SHEET NOTES

A. REFER TO THE A0.X SERIES SHEETS FOR ARCHITECTURAL GENERAL NOTES, DRAWING, REFERENCE AND MATERIAL SYMBOLS, ABBREVIATIONS, AS WELL AS DIMENSIONING CONVENTIONS USED ON THIS SHEET.

B. FOR BASIC LIFE SAFETY AND CODE INFORMATION APPLYING TO THIS PROJECT, REFER TO THE G2.X SERIES SHEETS LOCATED PER THE PROJECT SHEET INDEX.

C. REFER TO THE A3.X SERIES SHEETS FOR THE REFLECTED CEILING PLANS.

D. REFER TO THE A9.2.X SERIES SHEETS FOR PARTITION SYSTEMS TYPES AND DETAILS.

E. REFER TO THE A9.3.X SERIES SHEETS FOR THE INTERIOR OPENING SCHEDULE(S), TYPES, AND DETAILS.

F. REFER TO THE 'AF' SERIES SHEETS FOR INTERIOR FINISH INFORMATION.

G. REFER TO THE 'AI' SERIES SHEETS FOR INTERIOR FURNISHING INFORMATION.

REFERENCE KEYNOTES

SHEET KEYNOTES

ARIZONA STATE VETERANS' HOME - FLAGSTAFF

2100 N. Gemini Drive
Flagstaff, AZ

Arizona Department of Veterans' Services

3839 N. Third Street, #209
Phoenix, AZ 85012

SMITHGROUP JJR

455 NORTH THIRD STREET
SUITE 250
PHOENIX, AZ 85004
602.265.2200
www.smithgroupjjr.com

Civil
Ritoch-Powell & Associates
5727 N. 7th St., Suite 120
Phoenix, AZ 85014
P: 602-263-1177

Structural
PK Associates LLC
7434 East McDonald Drive
Scottsdale, AZ 85250
P: 480-922-8854

Mechanical / Plumbing / Electrical
Henderson Engineers
5343 N. 16th Street, Suite 460
Phoenix, AZ 85016
P: 602-336-5200

ISSUED FOR	REV	DATE
CD PROGRESS		20FEB19

SEALS AND SIGNATURES

NOT FOR CONSTRUCTION

KEYPLAN

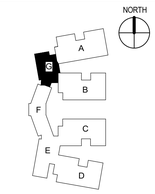

SHEET TITLE

ENLARGED FLOOR PLAN - COMMUNITY LIVING CENTER (AREA G)

10778.000

PROJECT NUMBER

A2.1.1

SHEET NUMBER

Author

1/11/2019 4:03:19 PM

Plot Date:

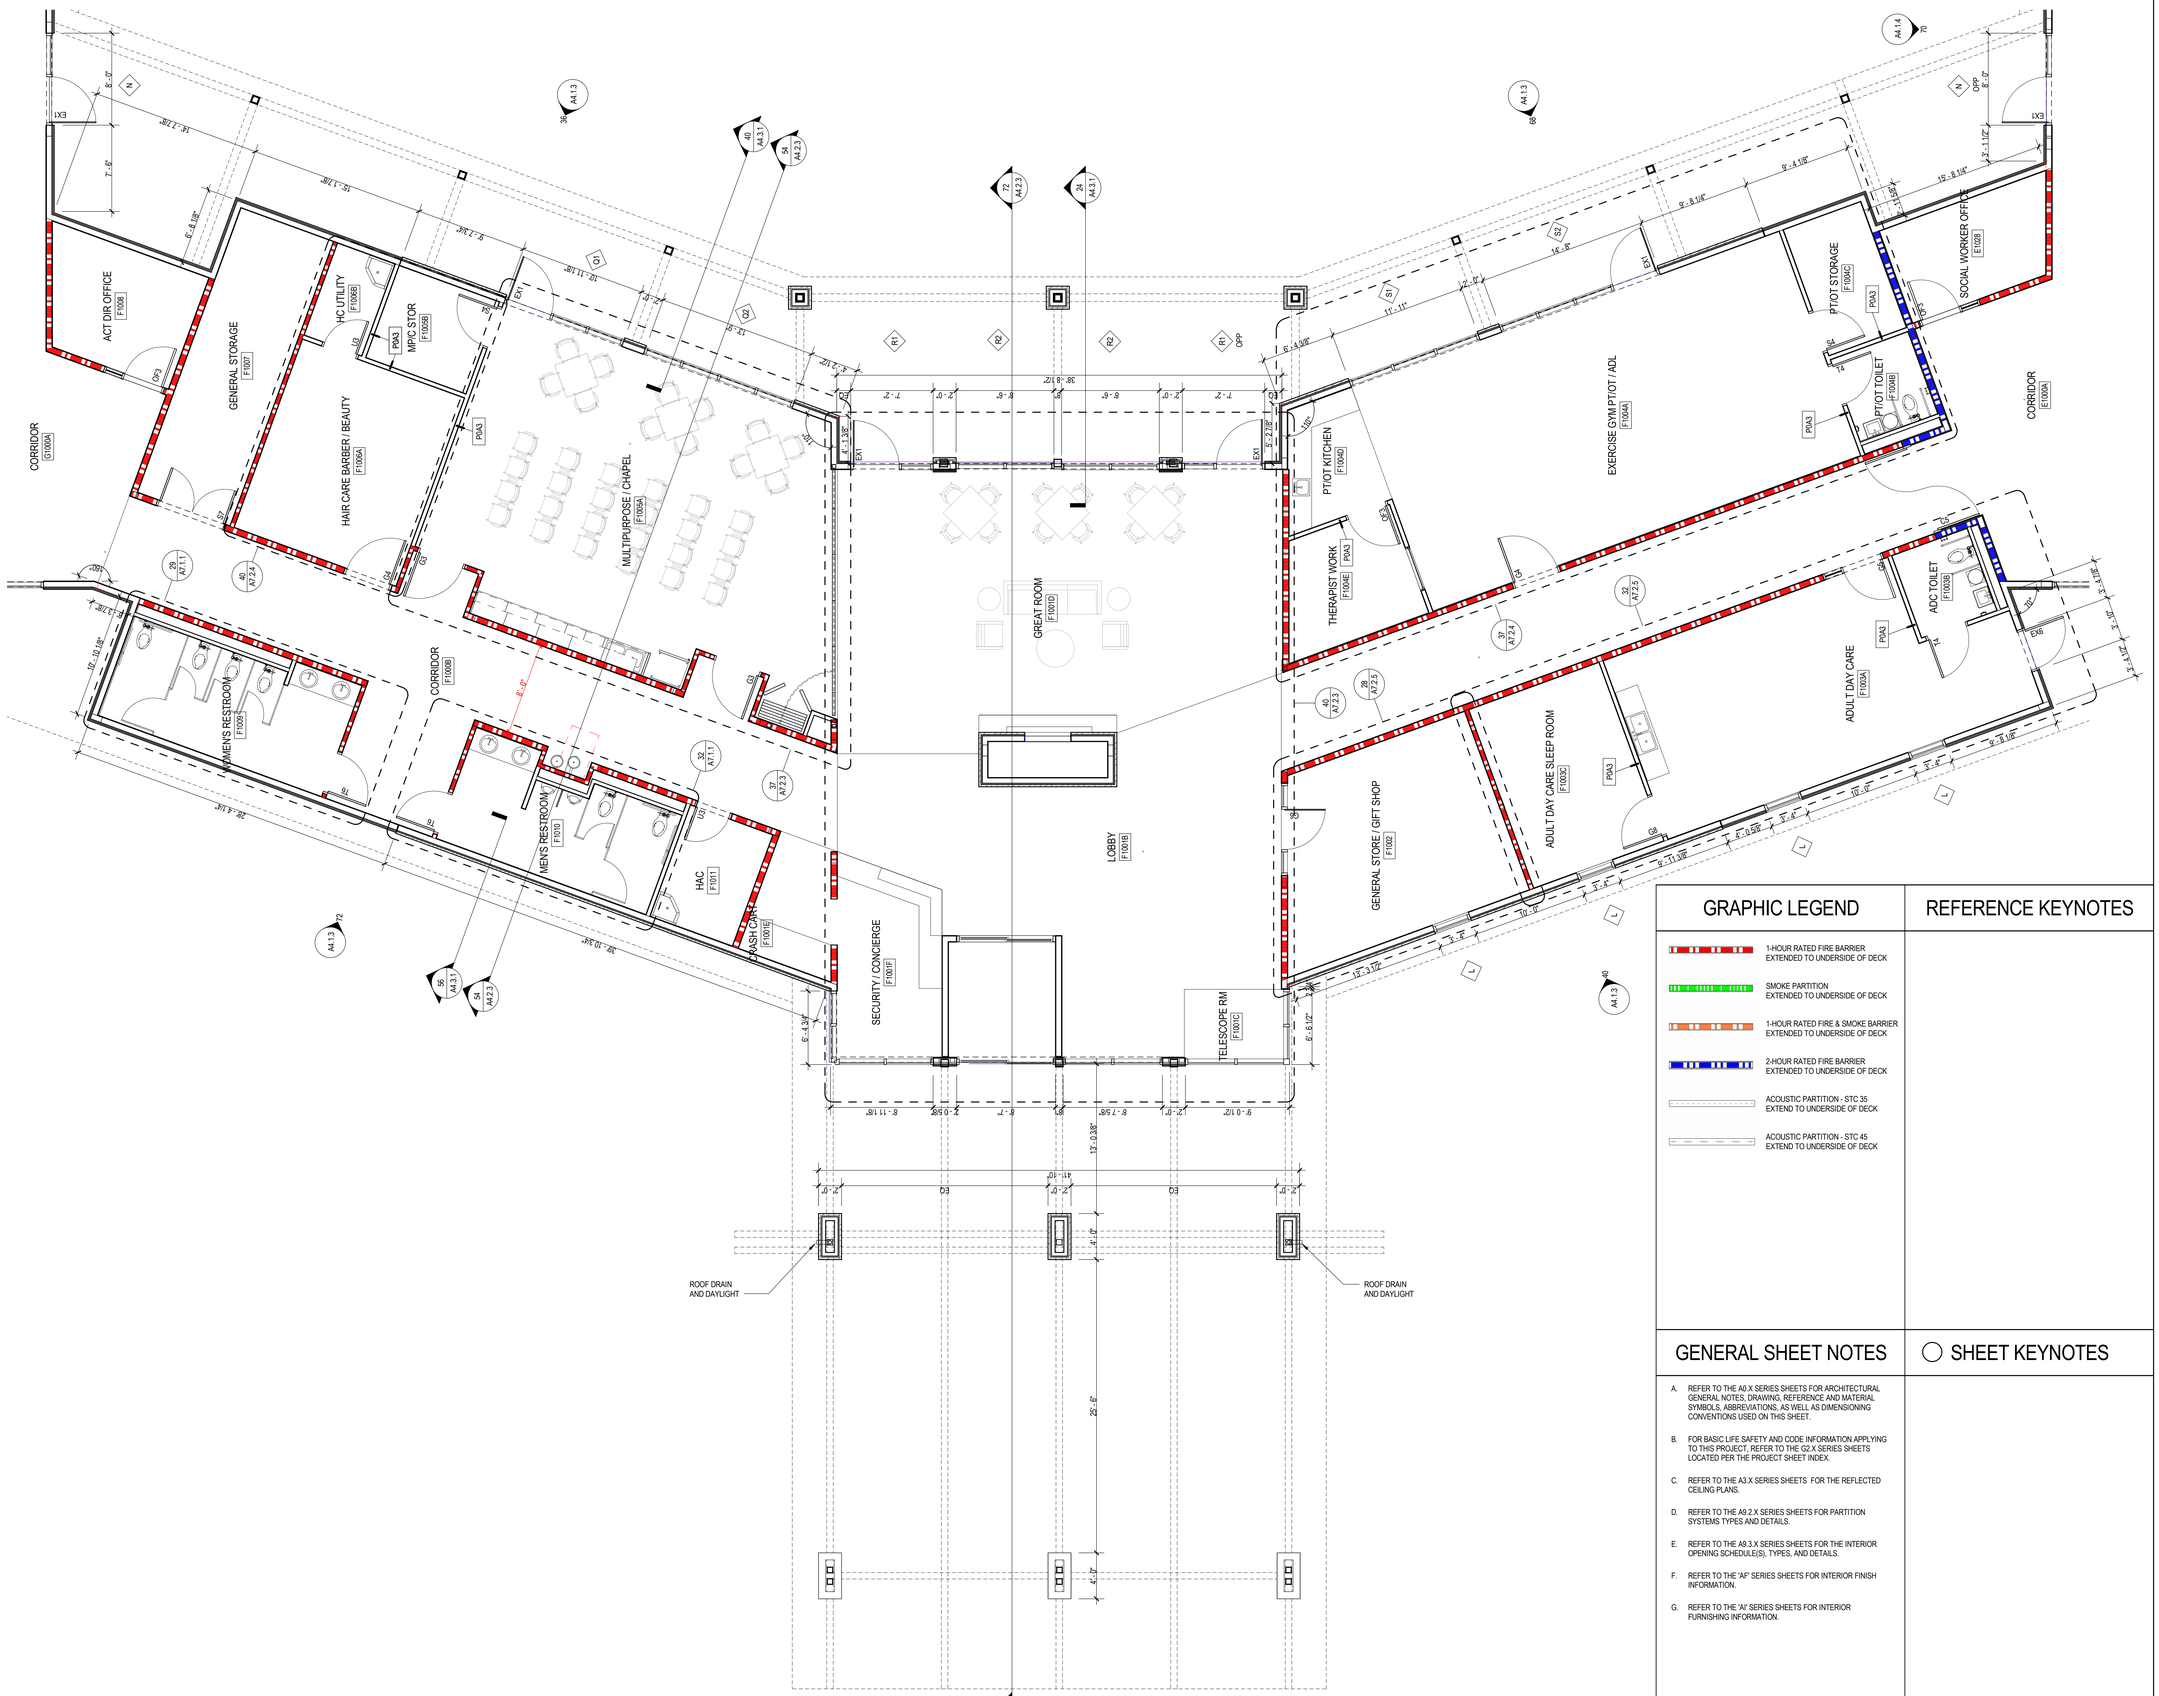

ENLARGED FLOOR PLAN - COMMUNITY LIVING CENTER (AREA F)

Scale: 3/16" = 1'-0"

PROJECT NORTH

GRAPHIC LEGEND

- 1-HOUR RATED FIRE BARRIER EXTENDED TO UNDERSIDE OF DECK
- SMOKE PARTITION EXTENDED TO UNDERSIDE OF DECK
- 1-HOUR RATED FIRE & SMOKE BARRIER EXTENDED TO UNDERSIDE OF DECK
- 2-HOUR RATED FIRE BARRIER EXTENDED TO UNDERSIDE OF DECK
- ACOUSTIC PARTITION - STC 35 EXTEND TO UNDERSIDE OF DECK
- ACOUSTIC PARTITION - STC 45 EXTEND TO UNDERSIDE OF DECK

REFERENCE KEYNOTES

GENERAL SHEET NOTES

A. REFER TO THE A0.X SERIES SHEETS FOR ARCHITECTURAL GENERAL NOTES, DRAWING, REFERENCE AND MATERIAL SYMBOLS, ABBREVIATIONS, AS WELL AS DIMENSIONING CONVENTIONS USED ON THIS SHEET.

B. FOR BASIC LIFE SAFETY AND CODE INFORMATION APPLYING TO THIS PROJECT, REFER TO THE G2.X SERIES SHEETS LOCATED PER THE PROJECT SHEET INDEX.

C. REFER TO THE A3.X SERIES SHEETS FOR THE REFLECTED CEILING PLANS.

D. REFER TO THE A9.2.X SERIES SHEETS FOR PARTITION SYSTEMS TYPES AND DETAILS.

E. REFER TO THE A9.3.X SERIES SHEETS FOR THE INTERIOR OPENING SCHEDULE(S), TYPES, AND DETAILS.

F. REFER TO THE 'AF' SERIES SHEETS FOR INTERIOR FINISH INFORMATION.

G. REFER TO THE 'AI' SERIES SHEETS FOR INTERIOR FURNISHING INFORMATION.

SHEET KEYNOTES

ARIZONA STATE VETERANS' HOME - FLAGSTAFF
2100 N. Gemini Drive
Flagstaff, AZ

Arizona Department of Veterans' Services
3839 N. Third Street, #209
Phoenix, AZ 85012

SMITHGROUP JJR
455 NORTH THIRD STREET
SUITE 250
PHOENIX, AZ 85004
602.265.2200
www.smithgroupjjr.com

Civil
Ritoch-Powell & Associates
5727 N. 7th St., Suite 120
Phoenix, AZ 85014
P: 602-263-1177

Structural
PK Associates LLC
7434 East McDonald Drive
Scottsdale, AZ 85250
P: 480-922-8854

Mechanical / Plumbing / Electrical
Henderson Engineers
5343 N. 16th Street, Suite 460
Phoenix, AZ 85016
P: 602-336-5200

ISSUED FOR	REV	DATE
CD PROGRESS		20FEB19

SEALS AND SIGNATURES

NOT FOR CONSTRUCTION

KEYPLAN

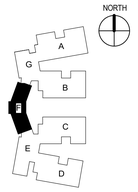

SHEET TITLE

ENLARGED FLOOR PLAN - COMMUNITY LIVING CENTER (AREA F)

PROJECT NUMBER 10778.000

SHEET NUMBER A2.1.2

Author

Plot Date: 1/11/2019 4:03:21 PM

ENLARGED FLOOR PLAN - COMMUNITY LIVING CENTER (AREA E)

SCALE: 3/16" = 1'-0"

PROJECT NORTH

GRAPHIC LEGEND

- 1-HOUR RATED FIRE BARRIER EXTENDED TO UNDERSIDE OF DECK
- SMOKE PARTITION EXTENDED TO UNDERSIDE OF DECK
- 1-HOUR RATED FIRE & SMOKE BARRIER EXTENDED TO UNDERSIDE OF DECK
- 2-HOUR RATED FIRE BARRIER EXTENDED TO UNDERSIDE OF DECK
- ACOUSTIC PARTITION - STC 35 EXTEND TO UNDERSIDE OF DECK
- ACOUSTIC PARTITION - STC 45 EXTEND TO UNDERSIDE OF DECK

GENERAL SHEET NOTES

A. REFER TO THE A0.X SERIES SHEETS FOR ARCHITECTURAL GENERAL NOTES, DRAWING, REFERENCE AND MATERIAL SYMBOLS, ABBREVIATIONS, AS WELL AS DIMENSIONING CONVENTIONS USED ON THIS SHEET.

B. FOR BASIC LIFE SAFETY AND CODE INFORMATION APPLYING TO THIS PROJECT, REFER TO THE G2.X SERIES SHEETS LOCATED PER THE PROJECT SHEET INDEX.

C. REFER TO THE A3.X SERIES SHEETS FOR THE REFLECTED CEILING PLANS.

D. REFER TO THE A9.2.X SERIES SHEETS FOR PARTITION SYSTEMS TYPES AND DETAILS.

E. REFER TO THE A9.3.X SERIES SHEETS FOR THE INTERIOR OPENING SCHEDULE(S), TYPES, AND DETAILS.

F. REFER TO THE 'AF' SERIES SHEETS FOR INTERIOR FINISH INFORMATION.

G. REFER TO THE 'AI' SERIES SHEETS FOR INTERIOR FURNISHING INFORMATION.

REFERENCE KEYNOTES

SHEET KEYNOTES

ARIZONA STATE VETERANS' HOME - FLAGSTAFF
2100 N. Gemini Drive
Flagstaff, AZ

Arizona Department of Veterans' Services
3839 N. Third Street, #209
Phoenix, AZ 85012

SMITHGROUP JJR
455 NORTH THIRD STREET
SUITE 250
PHOENIX, AZ 85004
602.265.2200
www.smithgroupjjr.com

Civil
Ritoch-Powell & Associates
5727 N. 7th St., Suite 120
Phoenix, AZ 85014
P: 602-263-1177

Structural
PK Associates LLC
7434 East McDonald Drive
Scottsdale, AZ 85250
P: 480-922-8854

Mechanical / Plumbing / Electrical
Henderson Engineers
5343 N. 16th Street, Suite 460
Phoenix, AZ 85016
P: 602-336-5200

ISSUED FOR	REV	DATE
CD PROGRESS		20FEB19

SEALS AND SIGNATURES

NOT FOR CONSTRUCTION

KEYPLAN

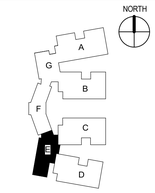

SHEET TITLE

ENLARGED FLOOR PLAN - COMMUNITY LIVING CENTER (AREA E)

PROJECT NUMBER 10778.000

SHEET NUMBER **A2.1.3**

Author

1/11/2019 4:03:23 PM

Plot Date:

ENLARGED FLOOR PLAN - HOME MEMORY CARE (AREA A)

SCALE: 3/16" = 1'-0"

PROJECT NORTH

GRAPHIC LEGEND

- 1-HOUR RATED FIRE BARRIER EXTENDED TO UNDERSIDE OF DECK
- SMOKE PARTITION EXTENDED TO UNDERSIDE OF DECK
- 1-HOUR RATED FIRE & SMOKE BARRIER EXTENDED TO UNDERSIDE OF DECK
- 2-HOUR RATED FIRE BARRIER EXTENDED TO UNDERSIDE OF DECK
- ACOUSTIC PARTITION - STC 35 EXTEND TO UNDERSIDE OF DECK
- ACOUSTIC PARTITION - STC 45 EXTEND TO UNDERSIDE OF DECK

GENERAL SHEET NOTES

A. REFER TO THE A0.X SERIES SHEETS FOR ARCHITECTURAL GENERAL NOTES, DRAWING, REFERENCE AND MATERIAL SYMBOLS, ABBREVIATIONS, AS WELL AS DIMENSIONING CONVENTIONS USED ON THIS SHEET.

B. FOR BASIC LIFE SAFETY AND CODE INFORMATION APPLYING TO THIS PROJECT, REFER TO THE G2.X SERIES SHEETS LOCATED PER THE PROJECT SHEET INDEX.

C. REFER TO THE A3.X SERIES SHEETS FOR THE REFLECTED CEILING PLANS.

D. REFER TO THE A9.2.X SERIES SHEETS FOR PARTITION SYSTEMS TYPES AND DETAILS.

E. REFER TO THE A9.3.X SERIES SHEETS FOR THE INTERIOR OPENING SCHEDULE(S), TYPES, AND DETAILS.

F. REFER TO THE "AF" SERIES SHEETS FOR INTERIOR FINISH INFORMATION.

G. REFER TO THE "AI" SERIES SHEETS FOR INTERIOR FURNISHING INFORMATION.

REFERENCE KEYNOTES

SHEET KEYNOTES

ARIZONA STATE VETERANS' HOME - FLAGSTAFF
2100 N. Gemini Drive
Flagstaff, AZ

Arizona Department of Veterans' Services
3839 N. Third Street, #209
Phoenix, AZ 85012

SMITHGROUP JJR
455 NORTH THIRD STREET
SUITE 250
PHOENIX, AZ 85004
602.265.2200
www.smithgroupjjr.com

Civil
Ritoch-Powell & Associates
5727 N. 7th St., Suite 120
Phoenix, AZ 85014
P: 602-263-1177

Structural
PK Associates LLC
7434 East McDonald Drive
Scottsdale, AZ 85250
P: 480-922-8854

Mechanical / Plumbing / Electrical
Henderson Engineers
5343 N. 16th Street, Suite 460
Phoenix, AZ 85016
P: 602-336-5200

ISSUED FOR	REV	DATE
CD PROGRESS		20FEB19

SEALS AND SIGNATURES

NOT FOR CONSTRUCTION

KEYPLAN

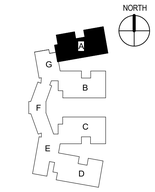

SHEET TITLE

ENLARGED FLOOR PLAN - HOME MEMORY CARE (AREA A)

PROJECT NUMBER 10778.000

SHEET NUMBER A2.1.4

Author

Plot Date: 1/11/2019 4:03:25 PM

ENLARGED FLOOR PLAN - HOME TYPICAL (AREA B)

SCALE: 3/16" = 1'-0"

PROJECT NORTH

GRAPHIC LEGEND

- 1-HOUR RATED FIRE BARRIER EXTENDED TO UNDERSIDE OF DECK
- SMOKE PARTITION EXTENDED TO UNDERSIDE OF DECK
- 1-HOUR RATED FIRE & SMOKE BARRIER EXTENDED TO UNDERSIDE OF DECK
- 2-HOUR RATED FIRE BARRIER EXTENDED TO UNDERSIDE OF DECK
- ACOUSTIC PARTITION - STC 35 EXTEND TO UNDERSIDE OF DECK
- ACOUSTIC PARTITION - STC 45 EXTEND TO UNDERSIDE OF DECK

GENERAL SHEET NOTES

A. REFER TO THE A0.X SERIES SHEETS FOR ARCHITECTURAL GENERAL NOTES, DRAWING, REFERENCE AND MATERIAL SYMBOLS, ABBREVIATIONS, AS WELL AS DIMENSIONING CONVENTIONS USED ON THIS SHEET.

B. FOR BASIC LIFE SAFETY AND CODE INFORMATION APPLYING TO THIS PROJECT, REFER TO THE G2.X SERIES SHEETS LOCATED PER THE PROJECT SHEET INDEX.

C. REFER TO THE A3.X SERIES SHEETS FOR THE REFLECTED CEILING PLANS.

D. REFER TO THE A9.2.X SERIES SHEETS FOR PARTITION SYSTEMS TYPES AND DETAILS.

E. REFER TO THE A9.3.X SERIES SHEETS FOR THE INTERIOR OPENING SCHEDULE(S), TYPES, AND DETAILS.

F. REFER TO THE 'AF' SERIES SHEETS FOR INTERIOR FINISH INFORMATION.

G. REFER TO THE 'AI' SERIES SHEETS FOR INTERIOR FURNISHING INFORMATION.

REFERENCE KEYNOTES

SHEET KEYNOTES

ARIZONA STATE VETERANS' HOME - FLAGSTAFF

2100 N. Gemini Drive
Flagstaff, AZ

Arizona Department of Veterans' Services

3839 N. Third Street, #209
Phoenix, AZ 85012

SMITHGROUP JJR

455 NORTH THIRD STREET
SUITE 250
PHOENIX, AZ 85004
602.265.2200
www.smithgroupjjr.com

Civil
Ritoch-Powell & Associates
5727 N. 7th St., Suite 120
Phoenix, AZ 85014
P: 602-263-1177

Structural
PK Associates LLC
7434 East McDonald Drive
Scottsdale, AZ 85250
P: 480-922-8854

Mechanical / Plumbing / Electrical
Henderson Engineers
5343 N. 16th Street, Suite 460
Phoenix, AZ 85016
P: 602-336-5200

ISSUED FOR	REV	DATE
CD PROGRESS		20FEB19

SEALS AND SIGNATURES

NOT FOR CONSTRUCTION

KEYPLAN

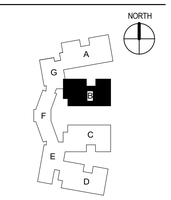

SHEET TITLE

ENLARGED FLOOR PLAN - HOME TYPICAL (AREA B)

PROJECT NUMBER 10778.000

SHEET NUMBER A2.1.5

Author

Plot Date: 1/11/2019 4:03:27 PM